

MONUMENT RECORD

State of Indiana - County of Monroe


Section: 28

Township: 9 North

Range: 1 West

Corner ID: Blm K-17

Monument Description & Remarks: Found 5/8" Rebar in centerline of Dunn Street, in 4" diameter hole, 3" deep. Rebar marks North 1/4 corner of section.

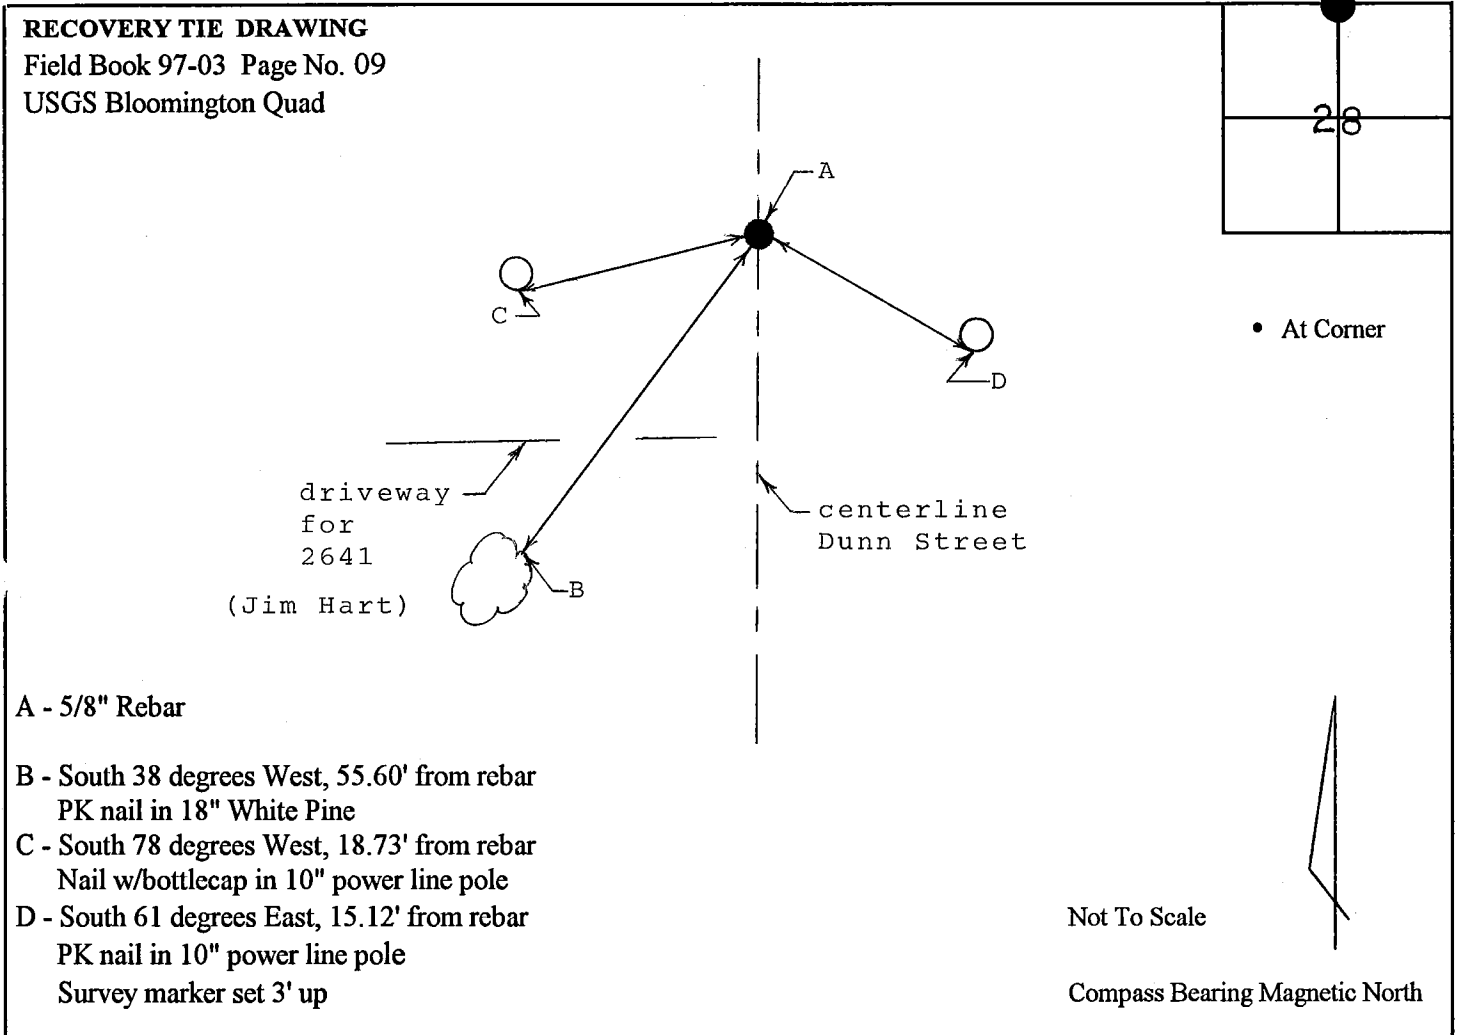

I, Kevin P. Enright, Monroe County Surveyor, hereby certify that this document was prepared under my direction in accordance with the provisions of Section 36-2-12-1 of the Indiana Code; and the above data is given under my hand and seal this 6th day of August, 1997.

Kevin P. Enright

Administered by S.R.B.



Indiana R.L.S. No. N/a

MONUMENT RECORD

Corner I.D. #

K-17

STATE OF INDIANA - COUNTY OF MONROE

Section Twenty-eight, Township 9 North, Range 1 West

Monument Description & Remarks: Found PK nail, 0.051m deep, at North 1/4
corner of section. Corner witnessed 11/28/94 by Indiana State Highway
Survey Location Team (Don Stanger).

Recovery Tie Drawing

N.E. COR. OF N.W. 1/4 SEC. 28 T-9-N R-1-W


BLOOMINGTON TWP.

MONROE CO.



Type Monument P.K. NAIL (FO.)
Depth 0.051m DEEP
By D.W. STANGER (SURVEY PARTY #3)
Date 11/28/94

State Form 40180

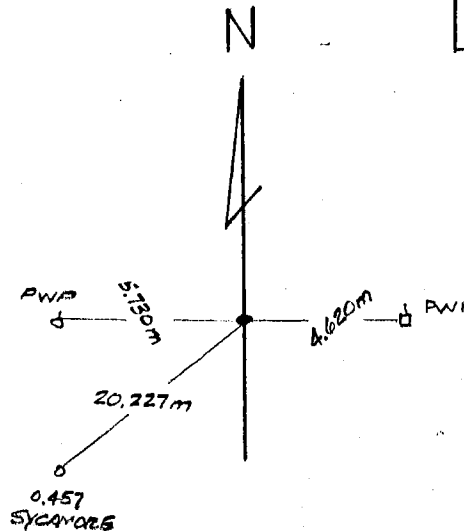

● At Corner



Not To Scale

State of Indiana

County of Monroe

I, Michael W. Friley, County Surveyor, hereby certify
that this document was prepared under my direction in
accordance with the provisions of Section 17-3-64-4
through 17-3-64-8 of the Indiana Code, being Acts of 1965,
Chapter 319; and the above data is given under my hand and
seal this 19th day of September, 1995 A.D.

Space
Reserved For
Recording
Officer

Indiana Registered Land Surveyor No. _____ or

Indiana State Highway Survey Location Team

United States Government Agency

Title _____

Field checked
9-20-95. "Sycamore"
tie should be
"White Pine"
will confirm w/
Don Stanger

Field Book:

n/a

Page:

n/a

MONUMENT RECORD

Corner I.D. #

K-17


STATE OF INDIANA - COUNTY OF MONROE

Section Twenty-eight, Township 9 North, Range 1 West

Monument Description & Remarks: Boat spike found at North 1/4 Corner;
centerline of Dunn Street. Corner witnessed 8/24/93 by Bock & Clark of
Indiana, Inc., Land Surveyors.

Recovery Tie Drawing

SEE ATTACHED DRAWING

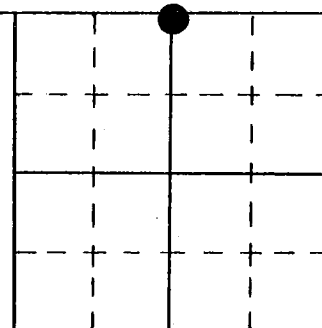

● At Corner



Not To Scale

State of Indiana

County of Monroe

Space
Reserved For
Recording
Officer

I, Michael W. Friley, County Surveyor, hereby certify
that this document was prepared under my direction in
accordance with the provisions of Section 17-3-64-4
through 17-3-64-8 of the Indiana Code, being Acts of 1965,
Chapter 319; and the above data is given under my hand and
seal this 30th day of November, 1993 A.D.

Indiana Registered Land Surveyor No. _____ or

United States Government Agency _____

Title _____

Field Book:

n/a

Page:

n/a

Surveyor Location Reports
Indianapolis: (317) 248-8397

ALTA/ACSM Surveys
Fax: (317) 247-7374

Topographic Surveys
Wats: (800) 852-6839

PROJ. NO. _____ LINE _____

PAGE 29 OF _____

N. 1/4 COR SEC. 28 TWP. 9 N. RANGE 1 W.

